165 Halsey Street, Newark, NJ 07102 Rev 16.2

Title: 165 Halsey Street: RF Antenna Roof Plan
Engineer of Record: Richard D. Fann
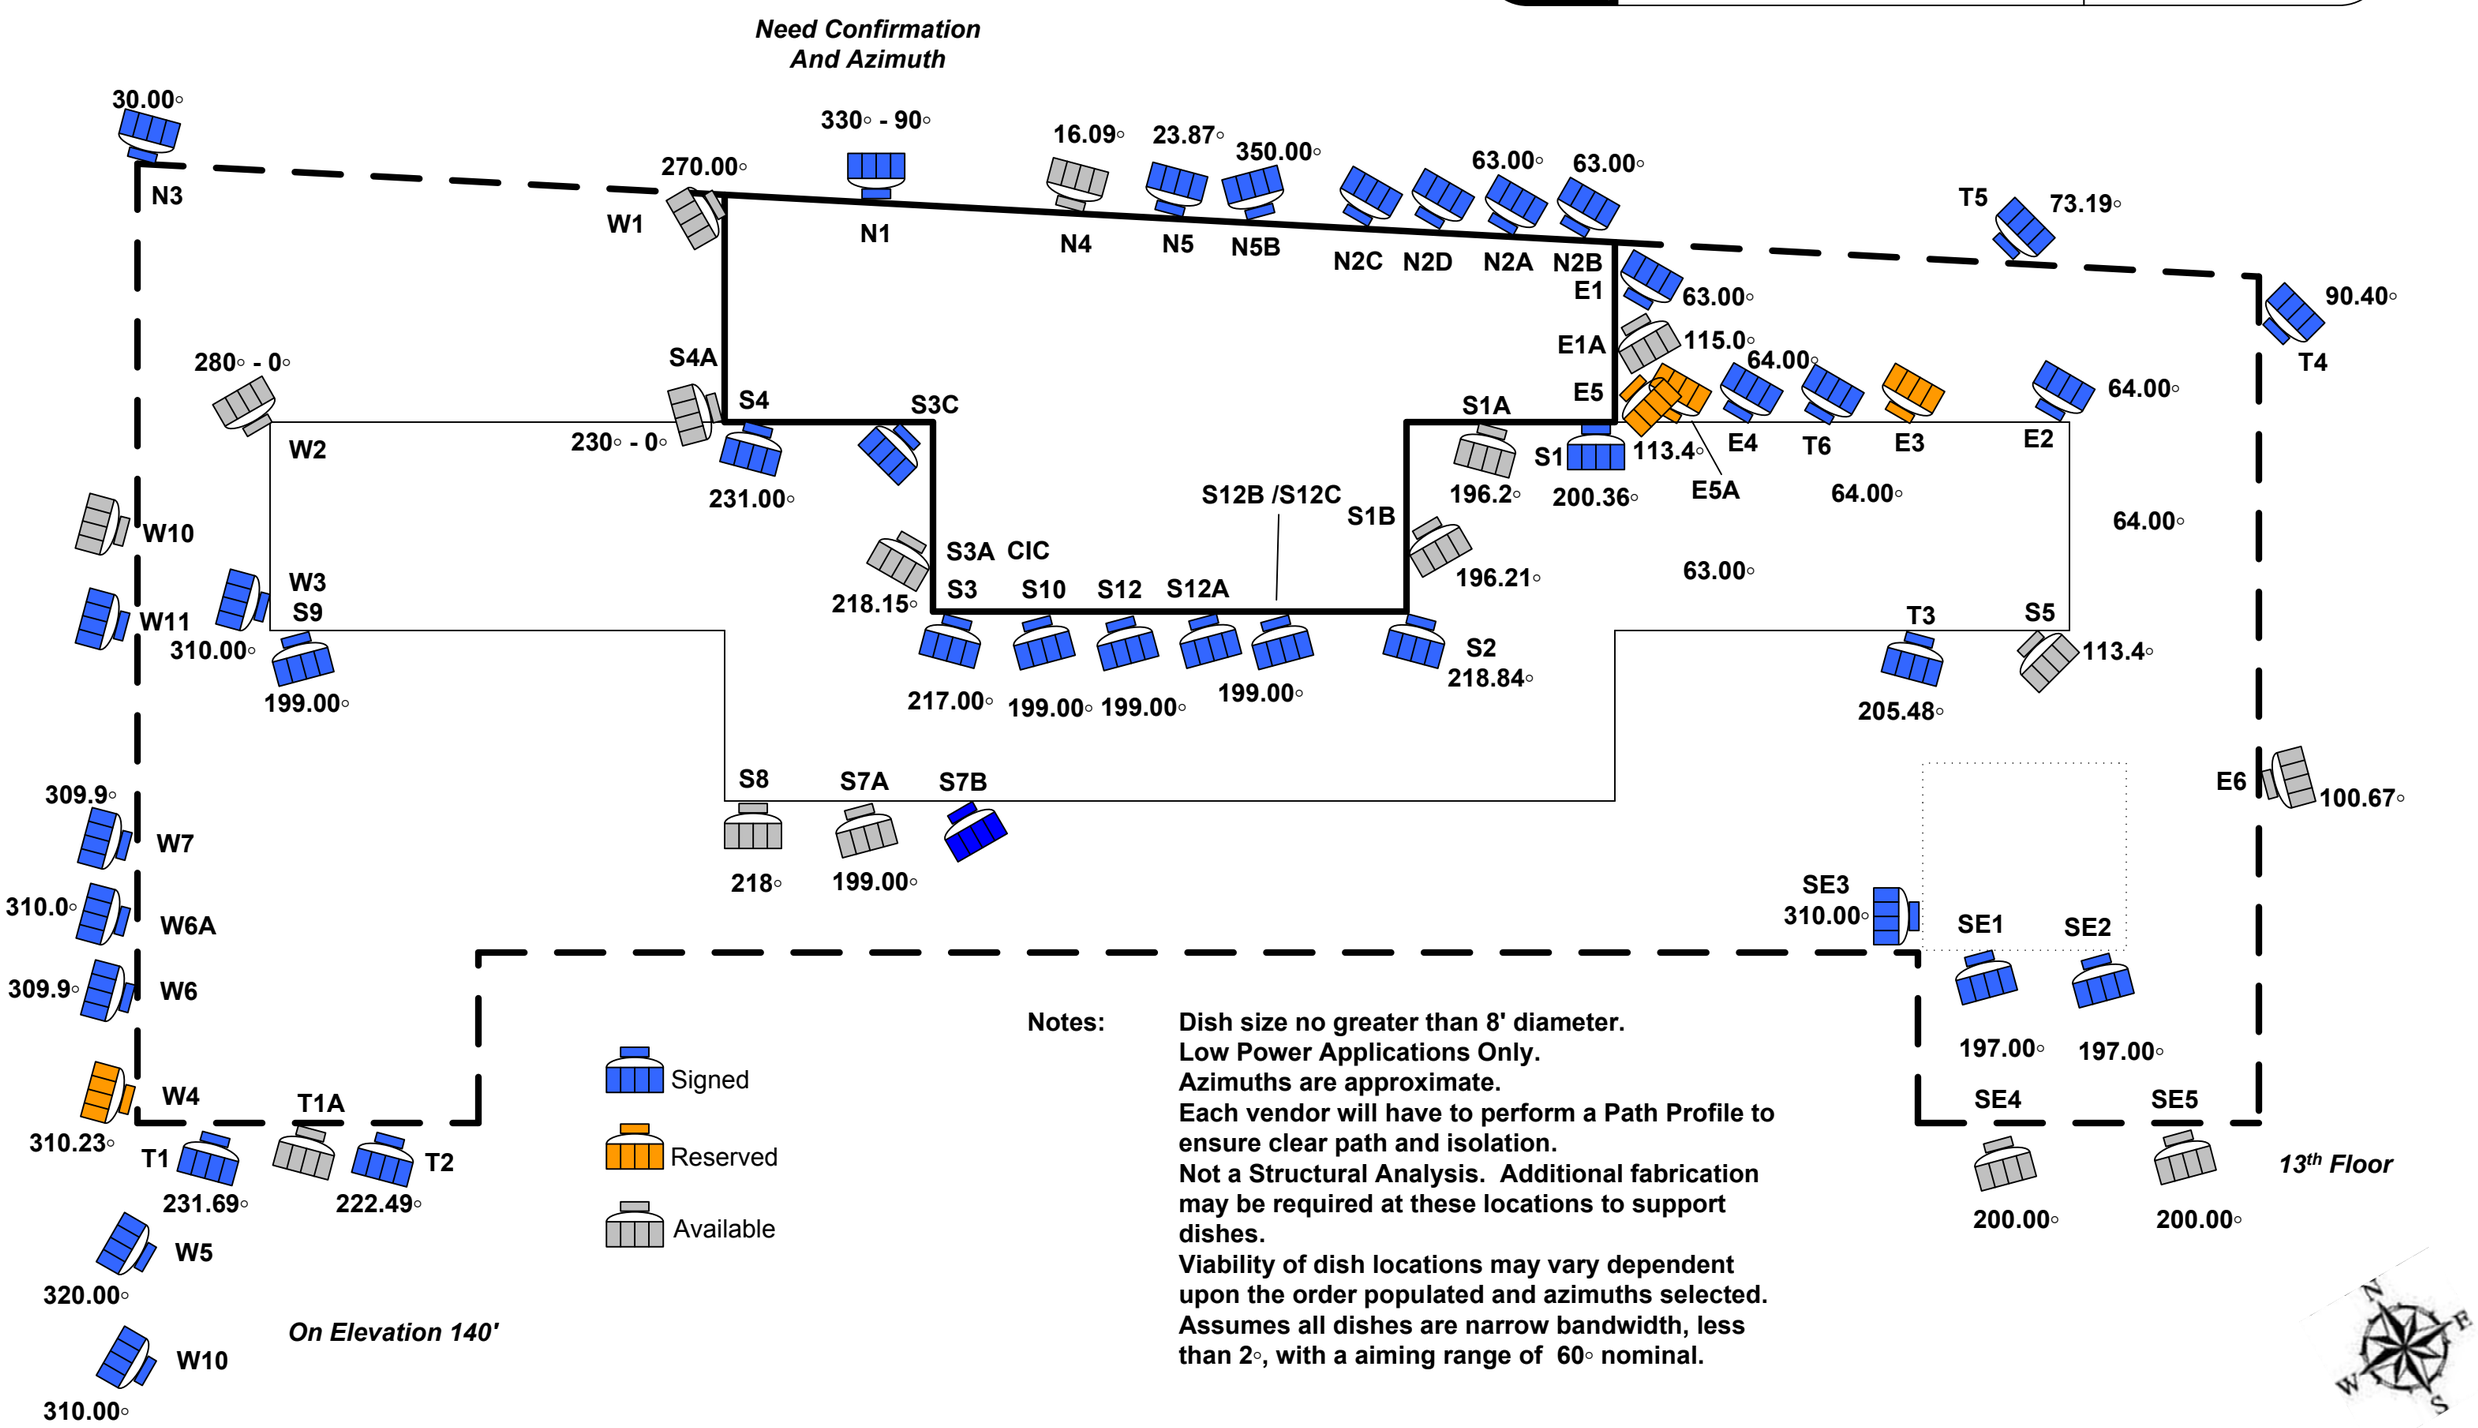
03/20/13